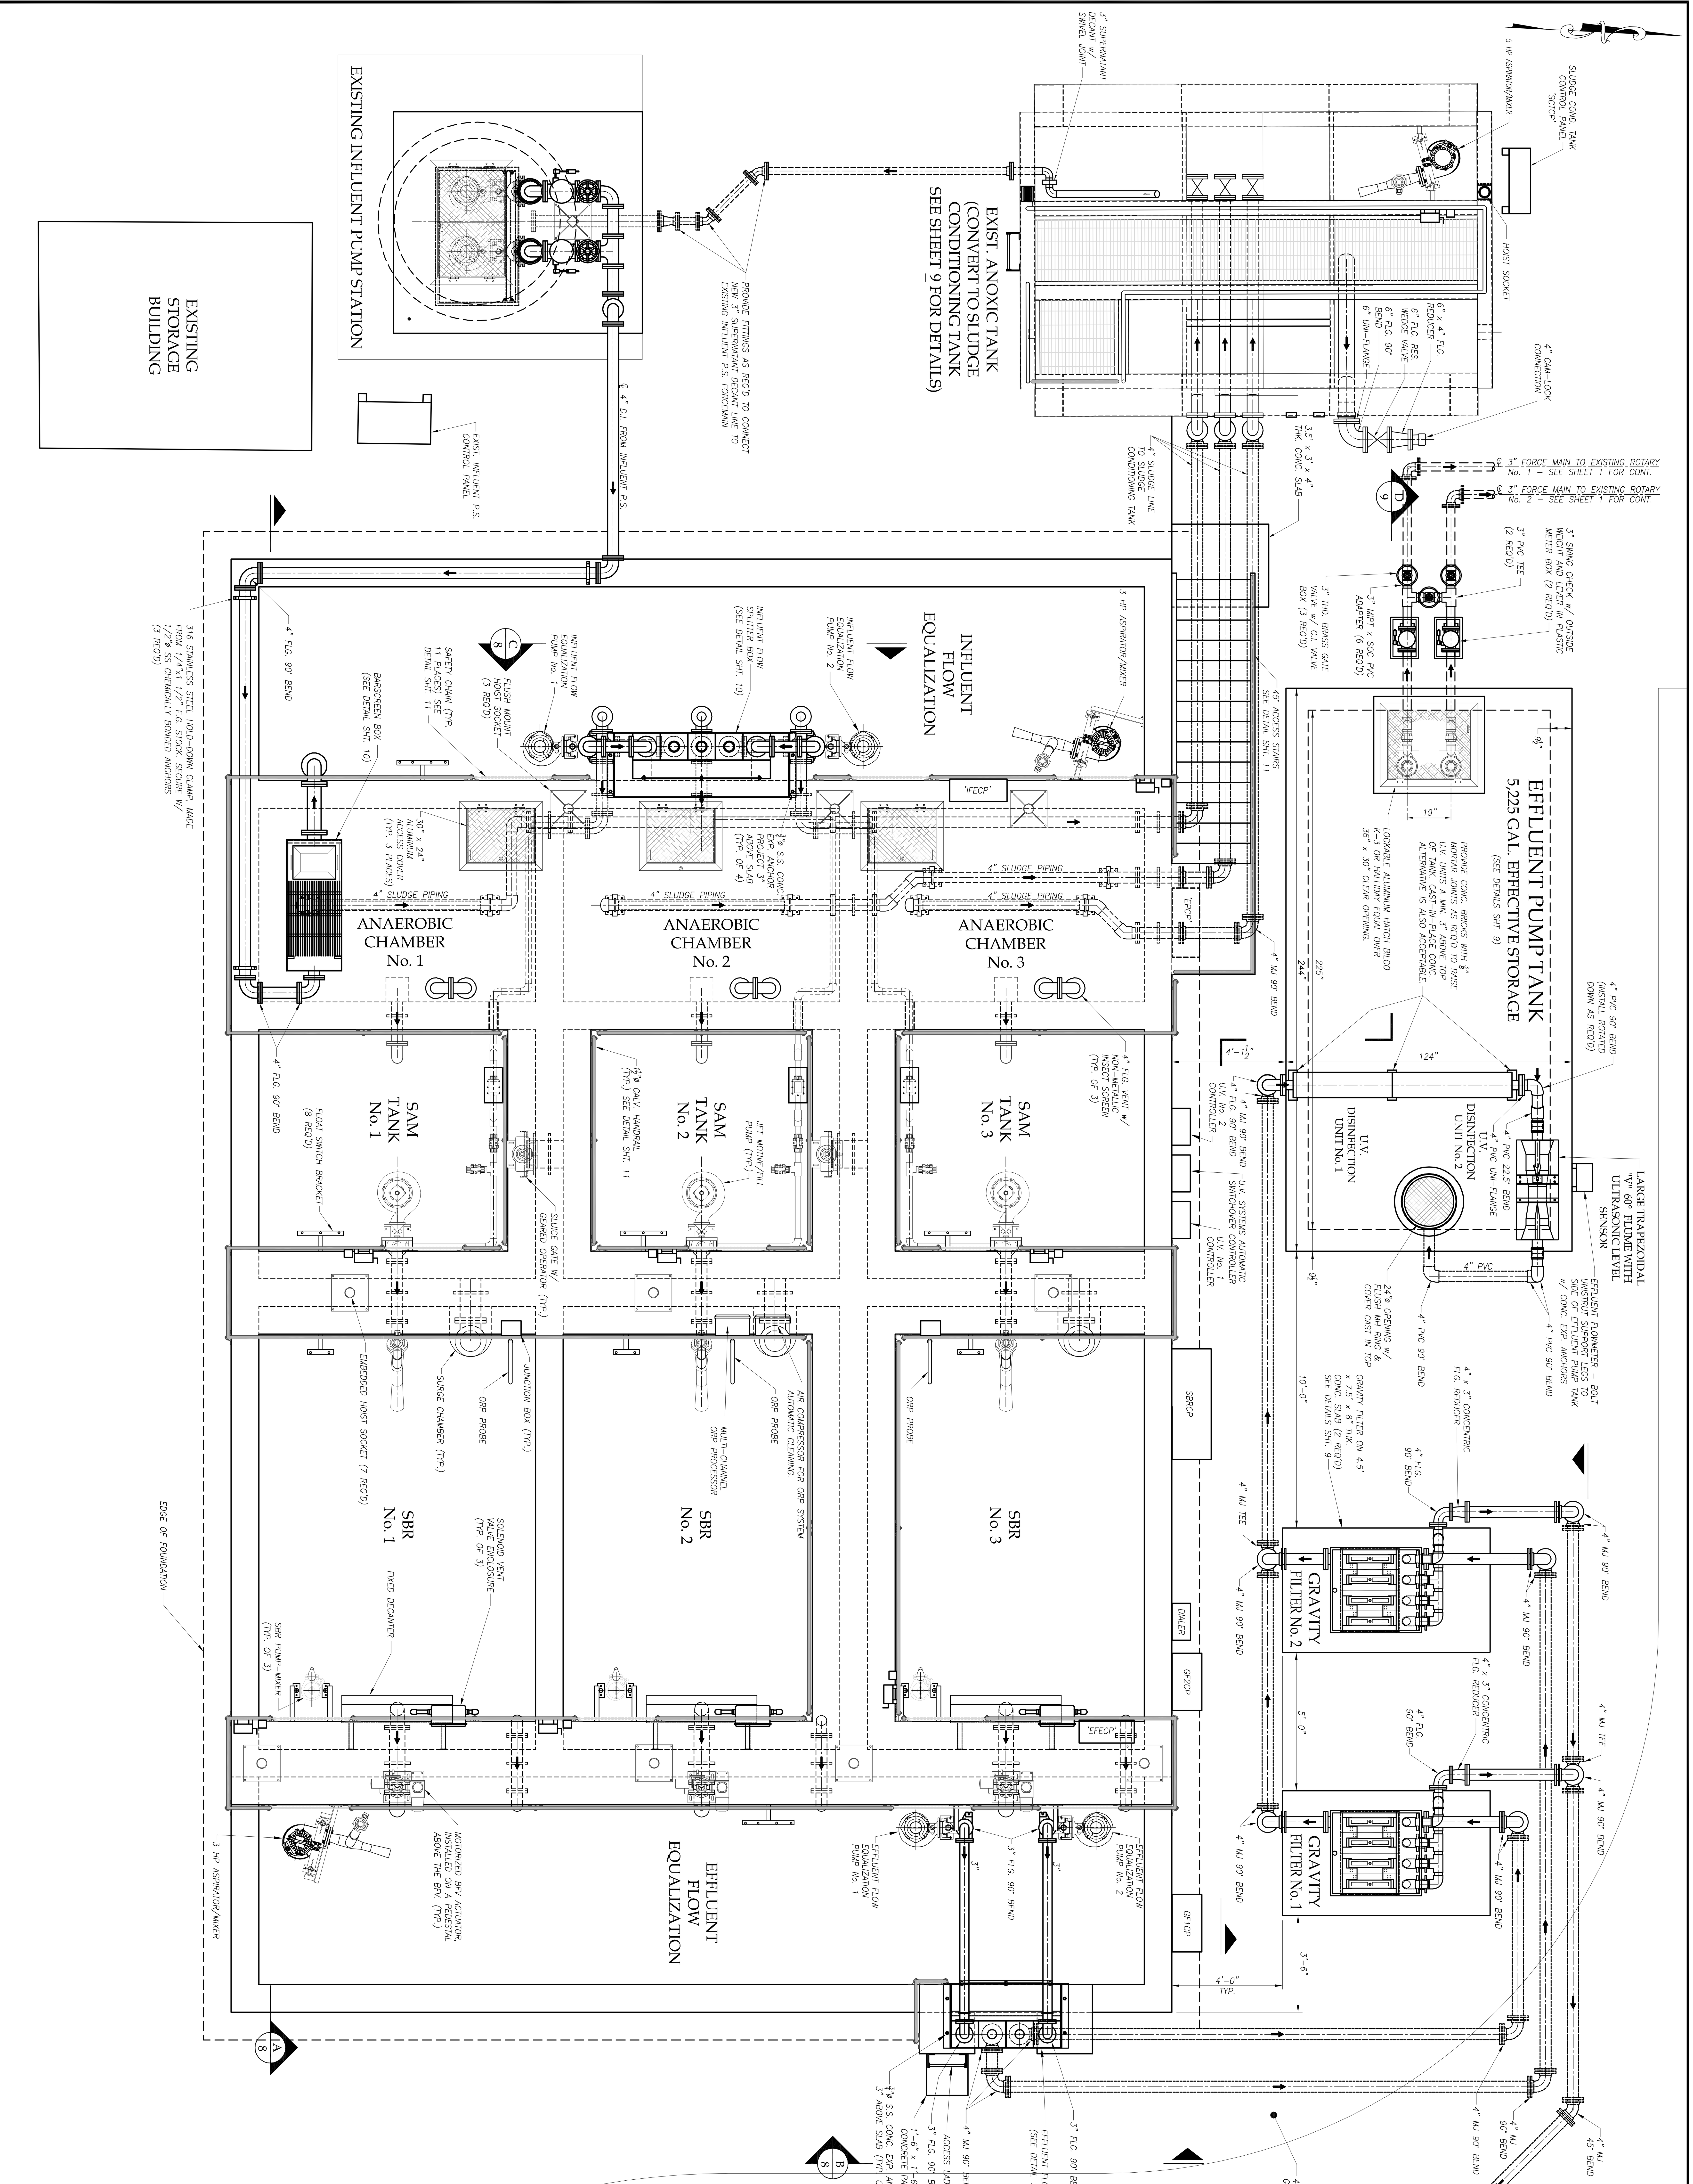

ENLARGED SITE PLAN

SHEET 4 OF 17

WASTEWATER TREATMENT PLANT REPLACEMENT
PEBBLE BEACH HOMEOWNER'S ASSOCIATION, INC.
EMERALD ISLE, NORTH CAROLINA

CONSULTING ENGINEERS
DIEHL & PHILLIPS, P.A.
219 E. CHATHAM ST.
CARY, N.C. 27511 • (919) 467-9972

REVISIONS:

JOB NO.	—
DESIGN	JFP
DRAWN	JLB
CHECKED	JFP
SCALE	3/8" = 1'-0"
FILE	PB-PLANTPVR2