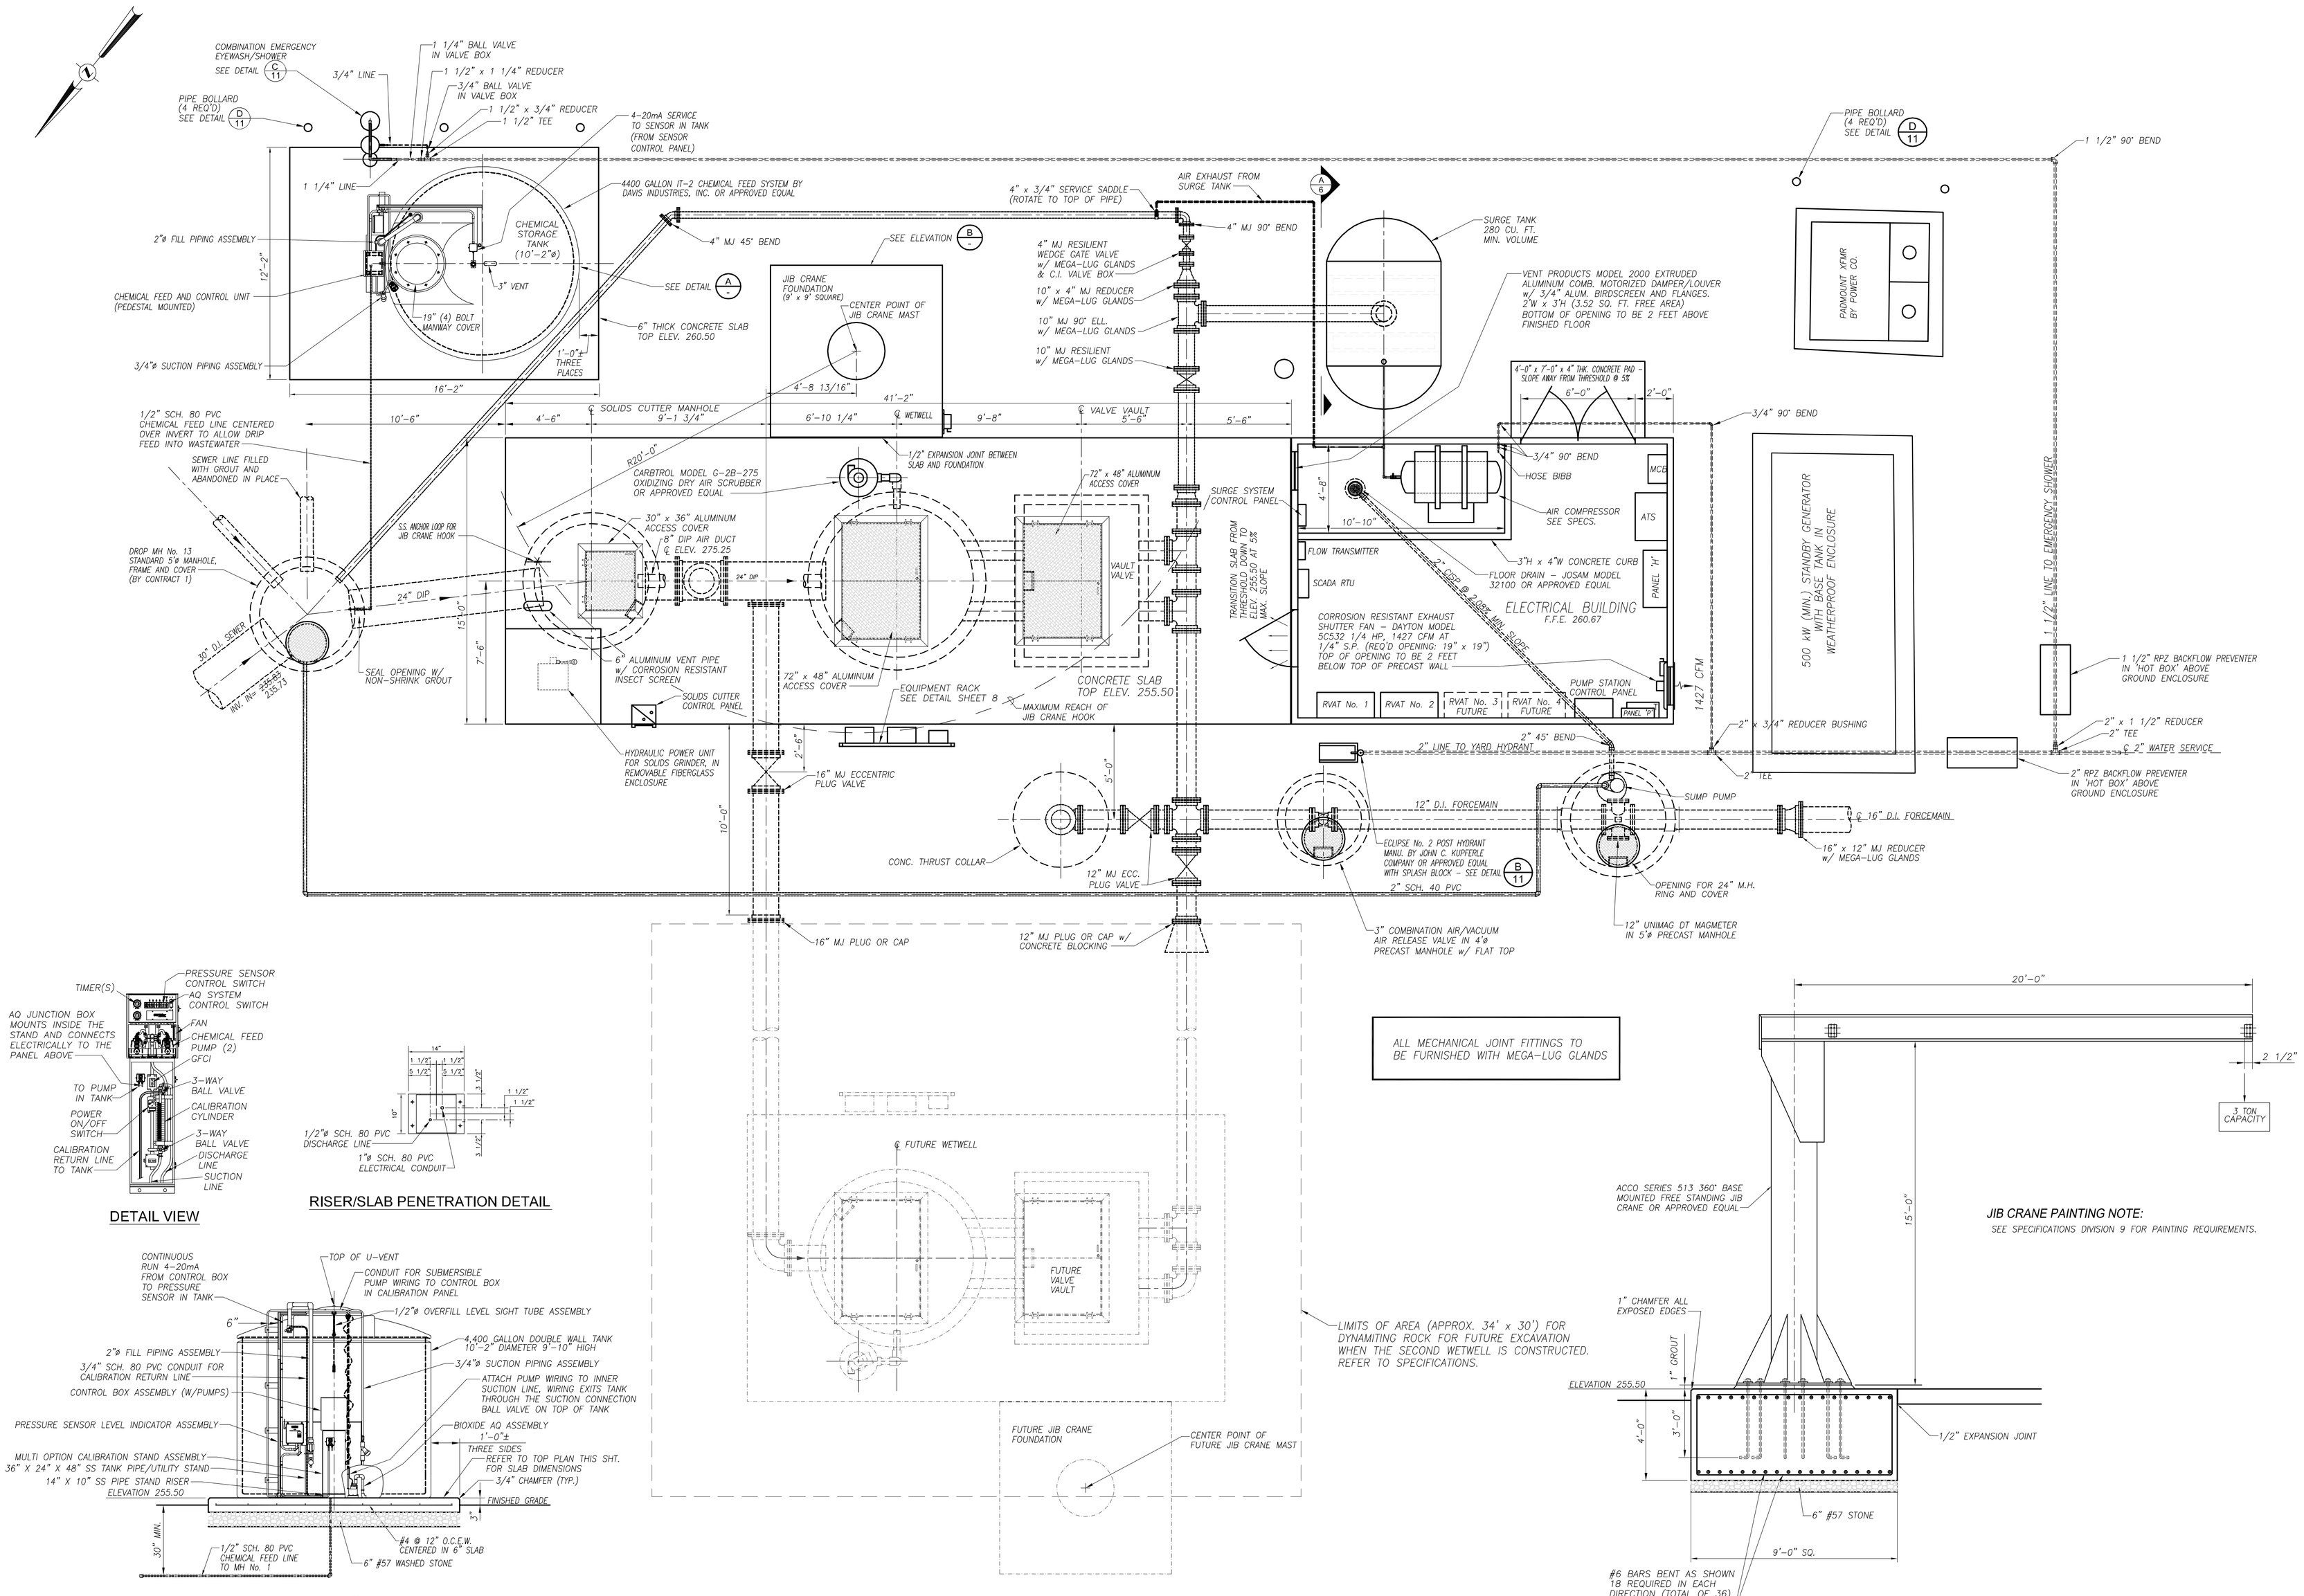

DETAIL VIEW

RISER/SLAB PENETRATION DETAIL

ELEVATION

CHEMICAL STORAGE TANK DETAILS

NO SCALE

A -

TOP PLAN

SCALE: 1/4"= 1'-0"

ALL MECHANICAL JOINT FITTINGS TO BE FURNISHED WITH MEGA-LUG GLANDS

JIB CRANE PAINTING NOTE:
SEE SPECIFICATIONS DIVISION 9 FOR PAINTING REQUIREMENTS.

JIB CRANE ELEVATION

NO SCALE

B -

JOB NO. 80640
DESIGN JFP
DRAWN JLB
CHECKED JFP
SCALE 1" = 1'-0"
FILE TOPS-PSAB

REVISIONS

CONSULTING ENGINEERS
DIEHL & PHILLIPS, P.A.
219 E. CHATHAM ST.
CARY, N.C. 27511 • (919) 467-9972

D&P

McKAY & ASSOCIATES, INC.
TWELVE OAKS PUMP STATION
HOLLY SPRINGS, NORTH CAROLINA

TOP PLAN, CHEMICAL TANK DETAILS, & JIB CRANE ELEVATION